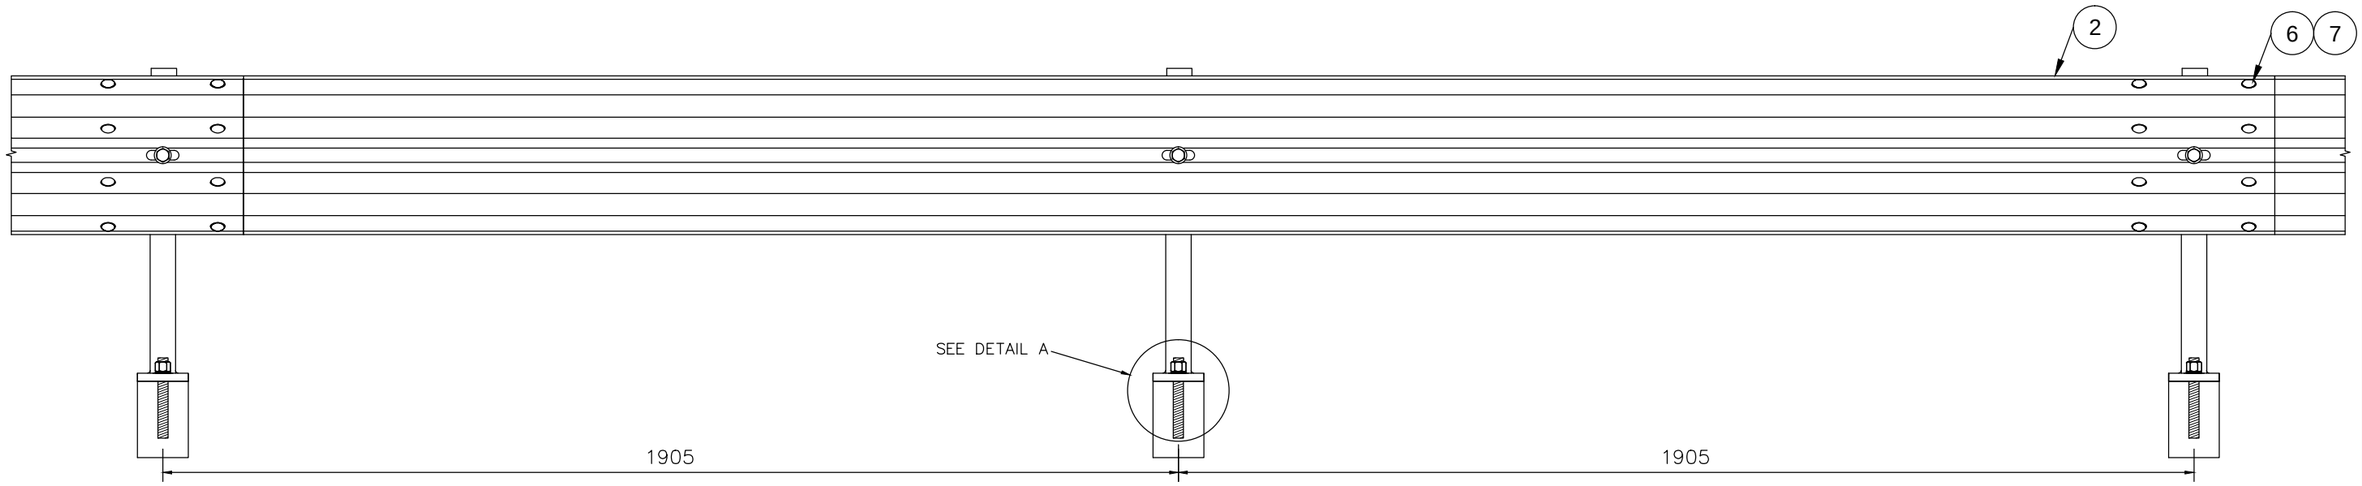

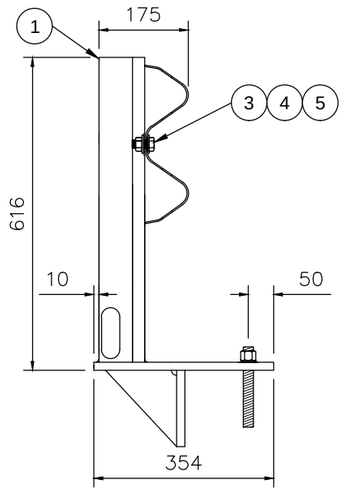

SIDE VIEW

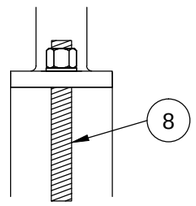

DETAIL A

ITEM NO.	PART NO.	DESCRIPTION	KIT QTY
1	10007950	DECK GUARD POST 616MM HEIGHT AGL	2
2	10000985	W-BEAM GUARDRAIL 3.81M N.L.L	1
3	10001347	M16 X 35 HEX HEAD BOLT	2
4	10001242	M16 WASHER	4
5	10001336	M16 HEX NUT GALV	2
6	10001248	M16 X 32 SPLICE BOLT	8
7	10001239	M16 OVERSIZE NUT	8
8	10006675	M20 X 180MM STUD W/NUT & WASHER	–

NOTES:

1. TO BE INSTALLED AS PER THE 'CARPARK & INDUSTRIAL BARRIERS' PRODUCT MANUAL

REVISIONS

REV	DATE	DESCRIPTION	DRAWN	CHECKED	APPROVED
1	25-01-17	BOM UPDATED, WIDTH DIMS ADDED	MC	PP	LG

REFERENCES

DRAWING NUMBER	REFERENCE DRAWINGS

	NAME	DATE
DRAWN	PP	07-12-16
CHECKED	MC	07-12-16
APPROVED	PP	07-12-16
SCALE	N.T.S. @ A3	
ISSUE FOR	INFORMATION ONLY	

INGAL CIVIL PRODUCTS
A valmont COMPANY

DRAWING AND CONTENTS ARE COPYRIGHT TO INGAL CIVIL PRODUCTS AND CAN ONLY BE USED WITH PRIOR WRITTEN CONSENT FROM INGAL CIVIL PRODUCTS

57-65 AIRDS ROAD MINTO, N.S.W 2566
PH. +61 2 9827 3333
www.ingalcivil.com.au

PROJECT

INGAL CIVIL PRODUCTS PART No.

TITLE

NZ ZEE PARK DECK GUARD POST AND RAIL GENERAL ARRANGEMENT

DRAWING No.

STB-057

Rev: 1

J:\SALES & MARKETING\ENGINEERING ARCHIVE\STANDARDS\STB_STD\DWGS\STB-057 NZ DECK GUARD ZEE PARK POST AND RAIL GA.DWG