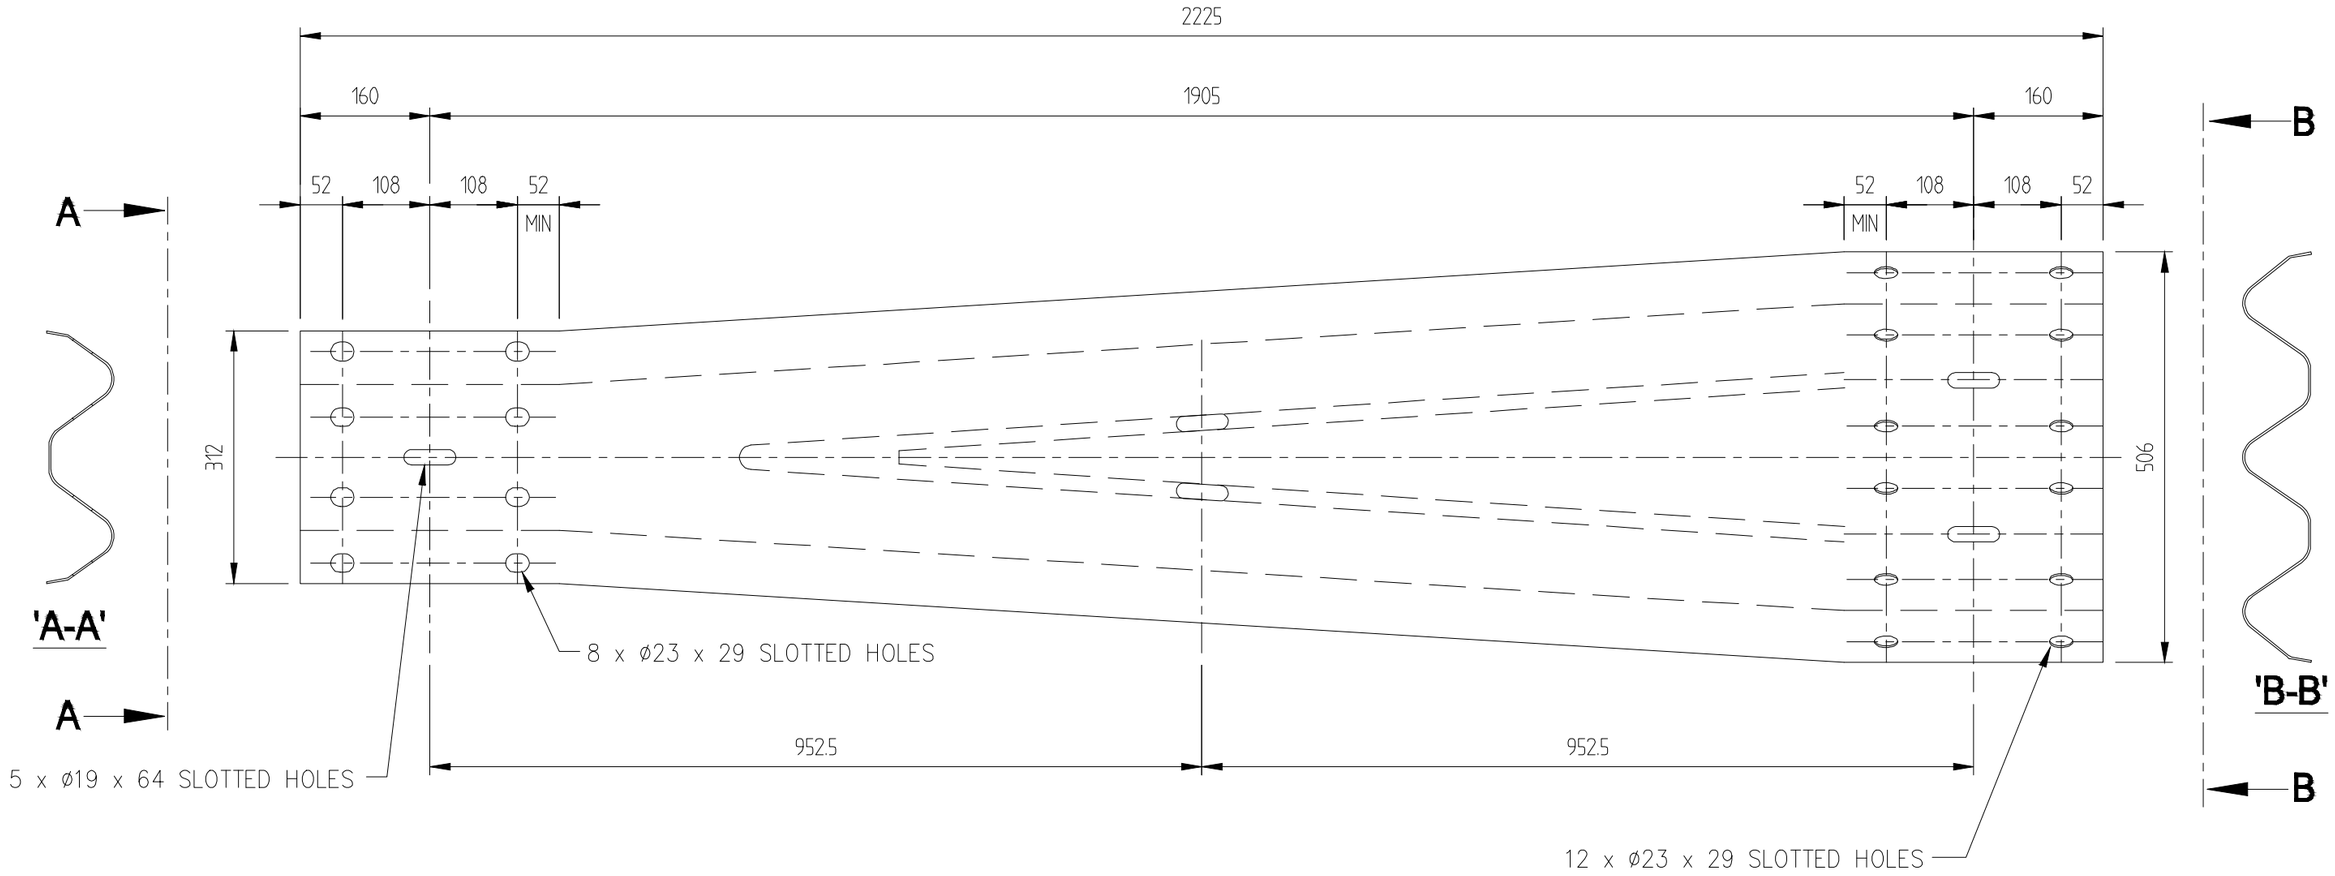

NOTES:

1. STEEL GRADE HA350 ACCORDING TO AS/NZS 1594
2. HOT DIP GALV ACCORDING TO AS/NZS 4680

REVISIONS

REV	DATE	DESCRIPTION	DRAWN	CHECKED	APPROVED
0	28/08/15	ORIGINAL ISSUE	MC	LG	LG

REFERENCES

DRAWING NUMBER	REFERENCE DRAWINGS

	NAME	DATE
DRAWN	MC	28/08/15
CHECKED	LG	31/08/15
APPROVED	LG	31/08/15
SCALE	N.T.S. @ A3	
ISSUE FOR	INFORMATION ONLY	

INGAL CIVIL PRODUCTS
A valmont COMPANY

DRAWING AND CONTENTS ARE COPYRIGHT TO INGAL CIVIL PRODUCTS AND CAN ONLY BE USED WITH PRIOR WRITTEN CONSENT FROM INGAL CIVIL PRODUCTS

57-65 AIRDS ROAD
MINTO, N.S.W 2566
PH. +61 2 9827 3333
www.ingalcivil.com.au

PROJECT

TITLE
W BEAM TO THRIEBEAM TRANSITION RAIL
12 GAUGE

INGAL CIVIL PRODUCTS PART No.
10006309

DRAWING No.
10006309

Rev: 0

J:\3. CURRENT DRAWINGS\COMPONENT DRAWINGS\DWGS\10006309 - NZTA W BEAM TO THRIEBEAM TRANSITION RAIL.DWG