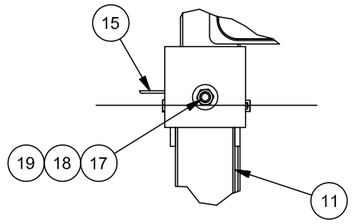

DETAIL G

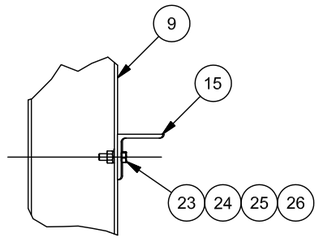

DETAIL K

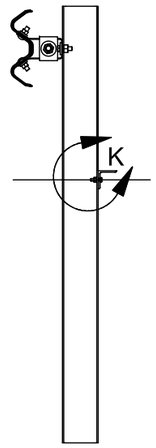

SECTION J-J

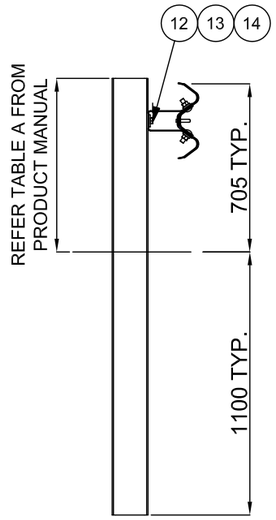

SECTION H-H

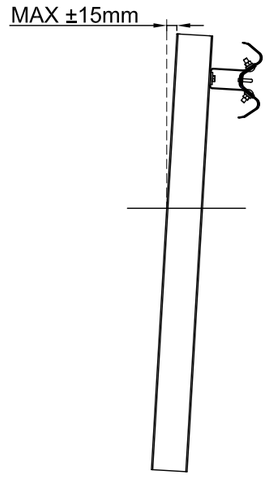

DETAIL L - TYP

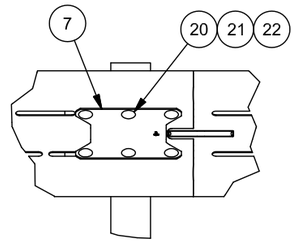

DETAIL E

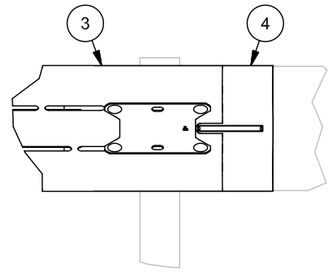

DETAIL F

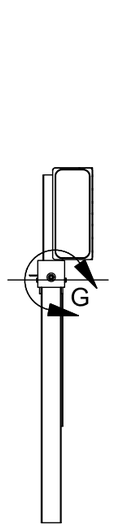

FRONT

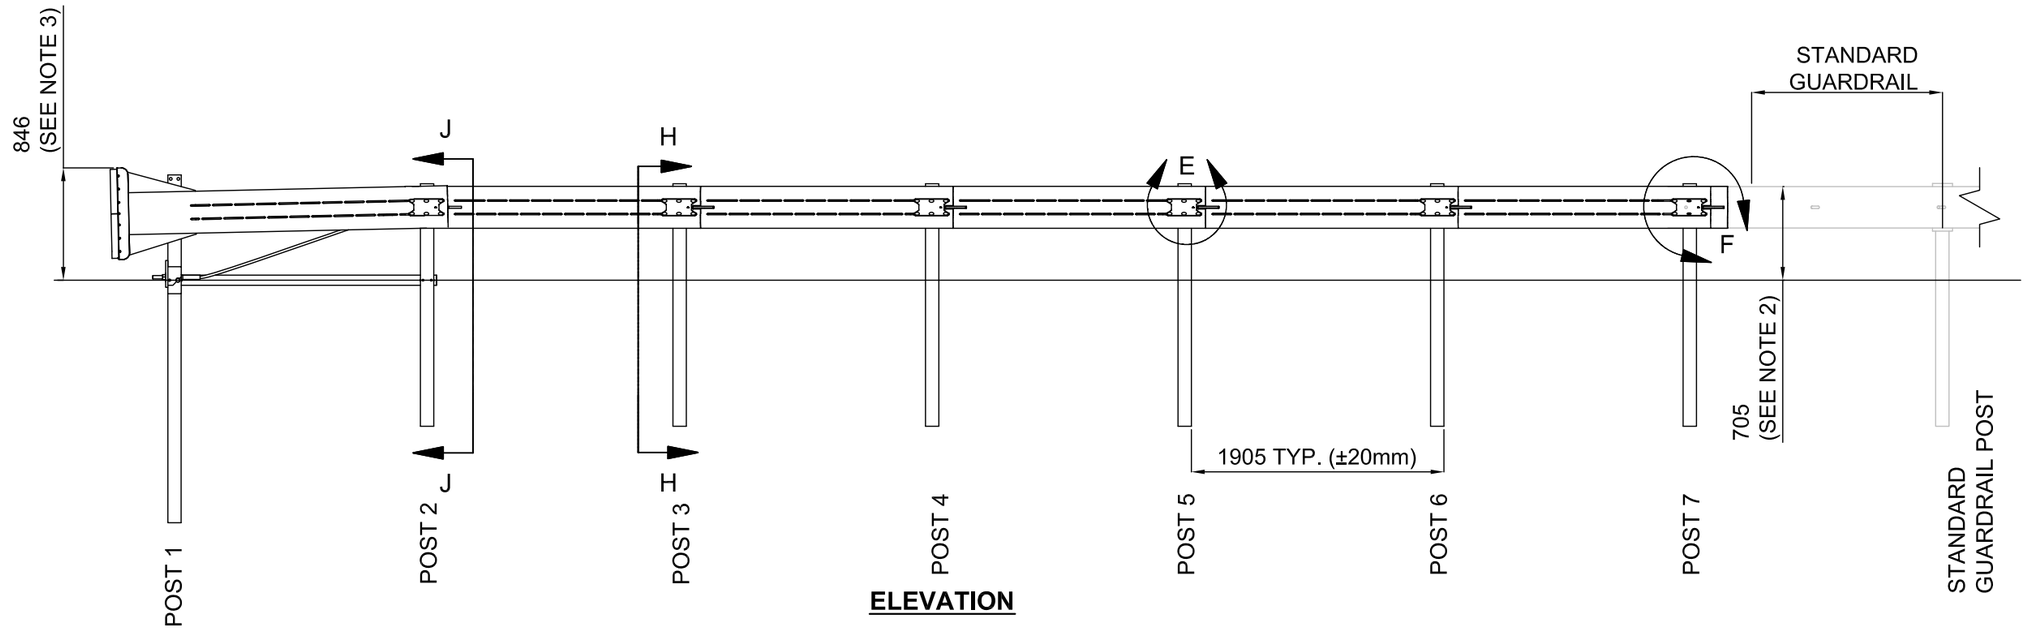

ELEVATION

NOTES:
1. 12mm DIAMETER HOLES IN SYTP POST (ITEM 9) APPROXIMATELY CENTERED ON GROUND LINE.
2. SYSTEM CAN BE ATTACHED TO DOWNSTREAM GUARDRAIL WITH HEIGHTS UP TO 790±10mm.
3. DIMENSION IS FIXED REGARDLESS OF VARYING DOWNSTREAM GUARDRAIL HEIGHTS.

REVISIONS

REV	DATE	DESCRIPTION	DRAWN	CHECKED	APPROVED
3	19-10-2015	POST 7 UPDATE	AUSC	LG	LG
2	12-06-2015	DETAIL L & TOLERANCES ADDED	AUSC	LG	LG
1	08-01-2015	NOTES & DETAIL ADDED	AUSC	LG	LG

REFERENCES

DRAWING NUMBER	REFERENCE DRAWINGS

	NAME	DATE
DRAWN	TRN	16-08-2010
CHECKED	BS	21-11-2014
APPROVED	LG	21-11-2014
SCALE	N.T.S. @ A3	
ISSUE FOR	INFORMATION ONLY	

INGAL CIVIL PRODUCTS
57–65 AIRDS ROAD
MINTO, N.S.W
AUSTRALIA 2566
PH. +61 2 9827 3333
FAX +61 2 9827 3300
www.ingalcivil.com.au

DRAWING AND CONTENTS ARE COPYRIGHT TO INGAL CIVIL PRODUCTS AND CAN ONLY BE USED WITH PRIOR WRITTEN CONSENT FROM INGAL CIVIL PRODUCTS

PROJECT

TITLE
TREND 350 END TERMINAL
GENERAL ARRANGEMENT
SHEET 2 OF 2

INGAL CIVIL PRODUCTS PART No.
10007656

DRAWING No.
TR-STD-002

Rev: 3

J:\MISC\DRAWINGS\TREND 350\TR-STD-002 - TREND 350 GA2.DWG