THE CLEAR ZONE IS DEFINED AS THE AREA BEHIND AN END TERMINAL THAT IS AVAILABLE FOR SAFE USE BY ERRANT VEHICLES.

'CLEAR ZONE'

THE SIZE OF THE CLEAR ZONE IS DEPENDANT UPON DESIGN SPEED, TRAFFIC VOLUME, AND ROADSIDE GEOMETRY (CROSS-SLOPE).

THE ROAD DESIGNER SHALL SPECIFY CLEAR ZONE DIMENSIONS TO COMPLY WITH THE REQUIREMENTS OF THE RELEVANT STATE ROAD AUTHORITY.

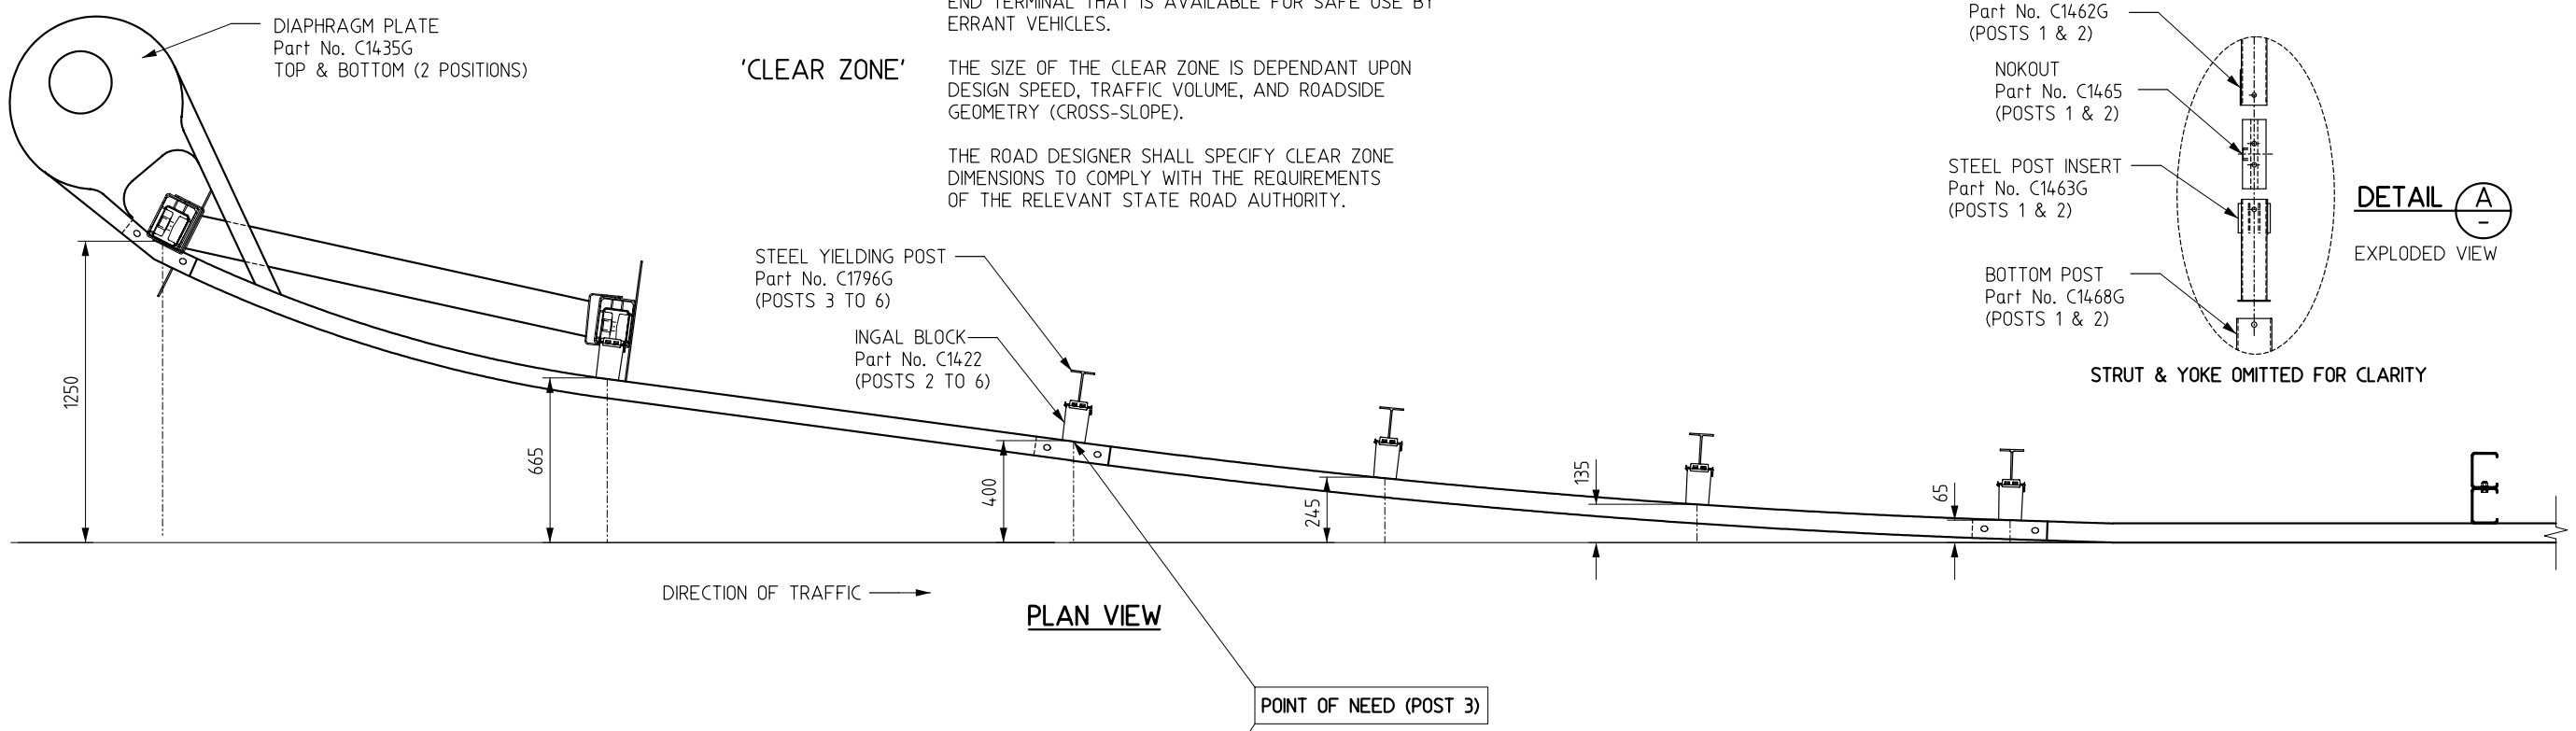

ELEVATION

PLAN VIEW

Rev.	Description	Chkd	Date
0	INITIAL ISSUE	T.C.	7/10/05

INGAL Civil Products

127-141 Bath Road, Kirrawee, NSW, 2232 Australia
Telephone 61-2-9710 5555, Facsimile 61-2-9542 3667, Internet www.ingalcivil.com.au

© Industrial Galvanizers Corporation Pty Ltd ACN 000 545 415 (2005)
This drawing is the subject of COPYRIGHT. No part of it may be used, reproduced or copied by any means or in any form without the prior permission of the owner.

☒NSW ☒ACT ☐QLD ☐NT ☐VIC ☐TAS ☐WA ☐SA ☐SNG ☐HK ☐___

PROJECT MELT TERMINAL
STEEL YIELDING TERMINAL POST SYSTEM
WITH INGAL BLOCK

TITLE GENERAL ARRANGEMENT

DATE	7/10/05
DRAWN	B.FREEMAN
DESIGNED	I.C.P.
CHECKED	T.C.
MATERIAL	AS SHOWN
FINISH	H.D.GALV.
SCALE	N.T.S.

INGAL CIVIL PRODUCTS REFERENCE No.

DRAWING No.
CAB-STD-68
REV.0

CAD FILE - CABSTD68.DGN 7/10/05